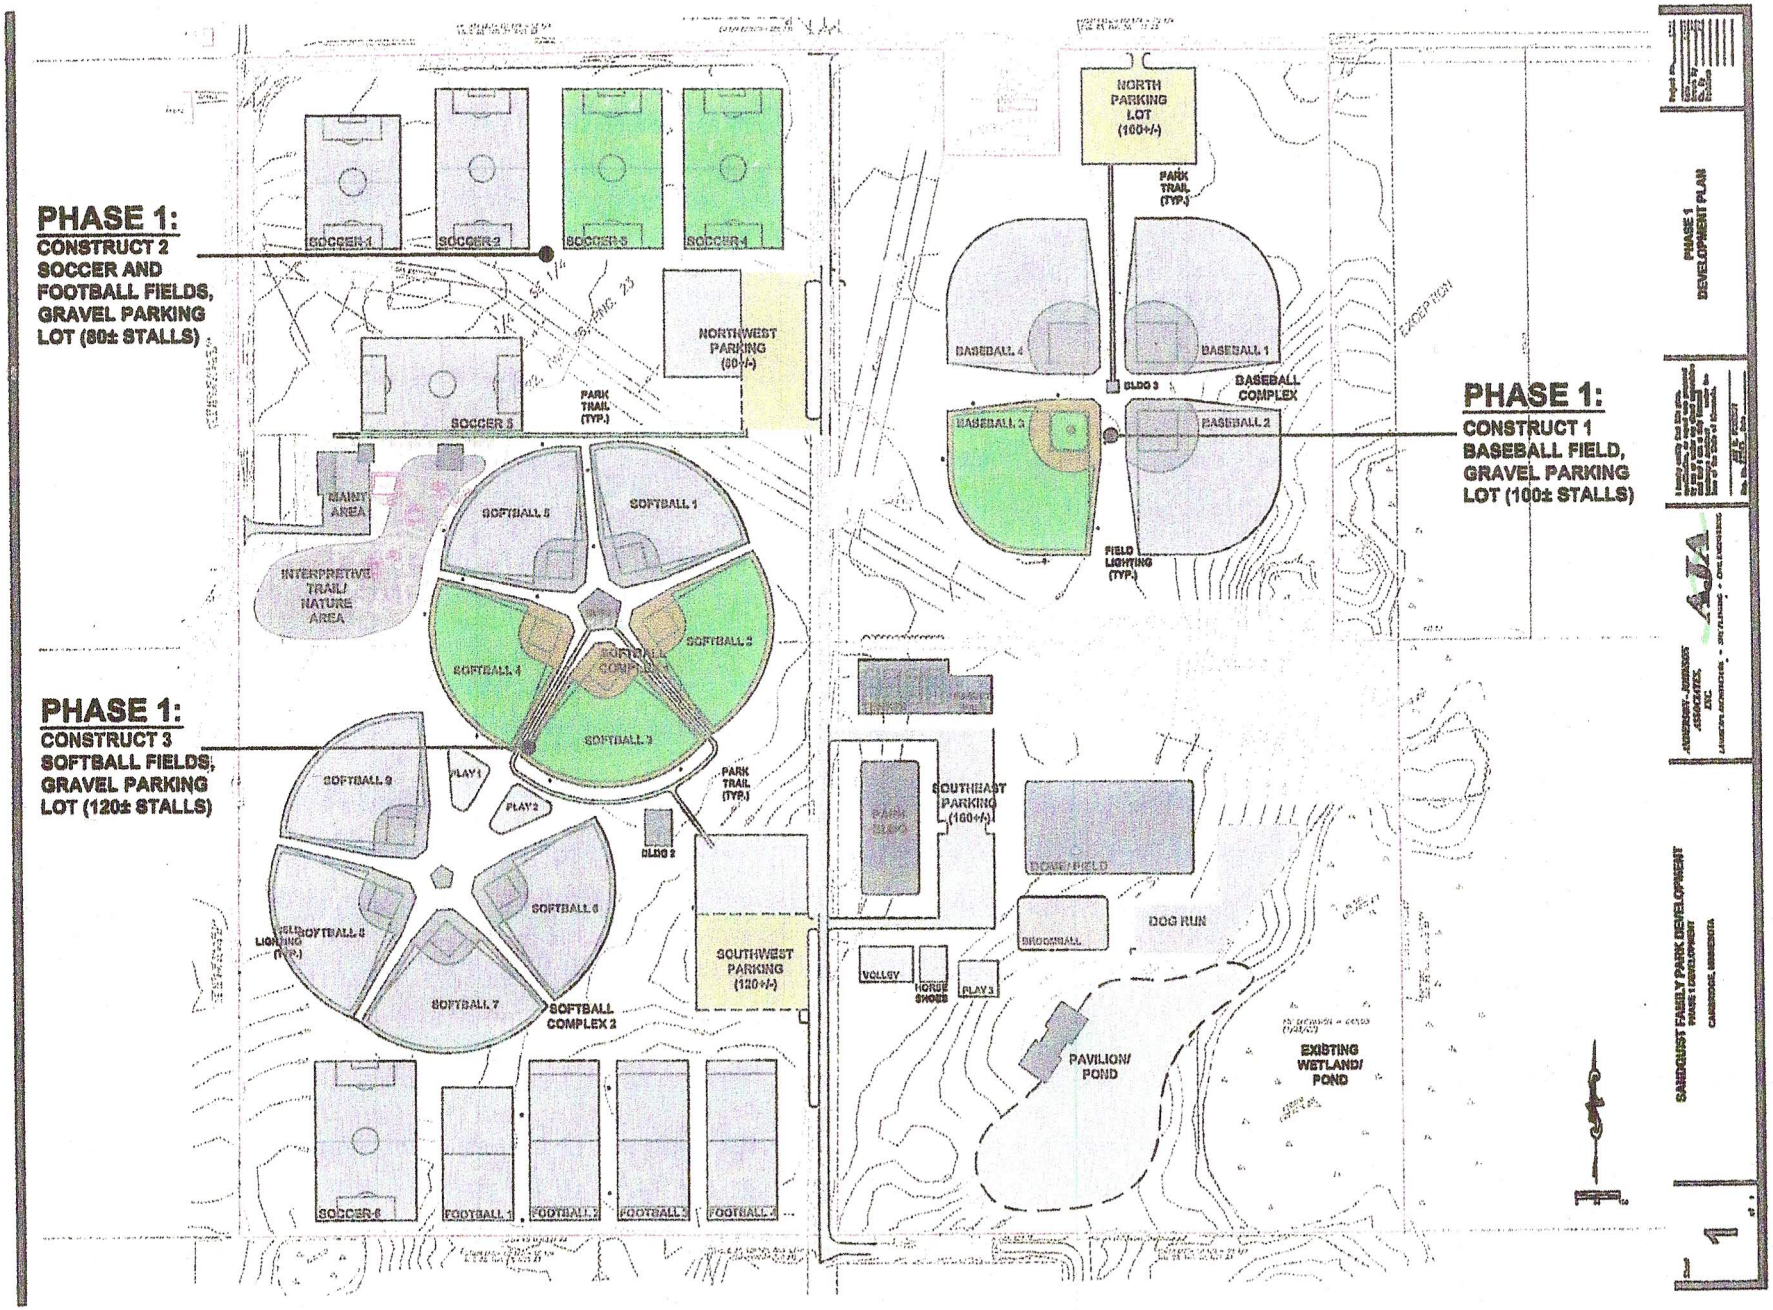
PHASE 1:
CONSTRUCT 2 SOCCER AND FOOTBALL FIELDS, GRAVEL PARKING LOT (80± STALLS)
PHASE 1:
CONSTRUCT 3 SOFTBALL FIELDS, GRAVEL PARKING LOT (120± STALLS)
PHASE 1:
CONSTRUCT 1 BASEBALL FIELD, GRAVEL PARKING LOT (100± STALLS)
SOCCER 1
SOCCER 2
SOCCER 3
SOCCER 4
SOCCER 5
NORTHWEST PARKING (80+/-)
PARK TRAIL (TYP.)
NORTH PARKING LOT (100+/-)
BASEBALL 4
BASEBALL 1
BLDG 3
BASEBALL COMPLEX
BASEBALL 3
BASEBALL 2
FIELD LIGHTING (TYP.)
EXCEPTION
MAINT. AREA
INTERPRETIVE TRAIL/ NATURE AREA
SOFTBALL 5
SOFTBALL 1
SOFTBALL 4
SOFTBALL 2
SOFTBALL COMPLEX 1
SOFTBALL 3
SOFTBALL 9
PLAY1
PLAY2
BLDG 2
SOFTBALL 6
SOFTBALL 8
SOFTBALL 7
SOFTBALL COMPLEX 2
SOUTHWEST PARKING (120+/-)
SOUTHEAST PARKING (160+/-)
PARK BLDG
BOWL FIELD
BROOMBALL
DOG RUN
VOLLEY
HORSE SHOES
PLAY 3
PAVILION/ POND
EXISTING WETLAND/ POND
SOCCER 6
FOOTBALL 1
FOOTBALL 2
FOOTBALL 3
FOOTBALL 4
PHASE 1 DEVELOPMENT PLAN
SANDHURST FAMILY PARK DEVELOPMENT
PHASE 1 DEVELOPMENT
CAMBRIDGE, MINNESOTA
ANDERSON - ANDERSON ASSOCIATES, INC.
LANDSCAPE ARCHITECTURE • SITE PLANNING • CIVIL ENGINEERING
AAA